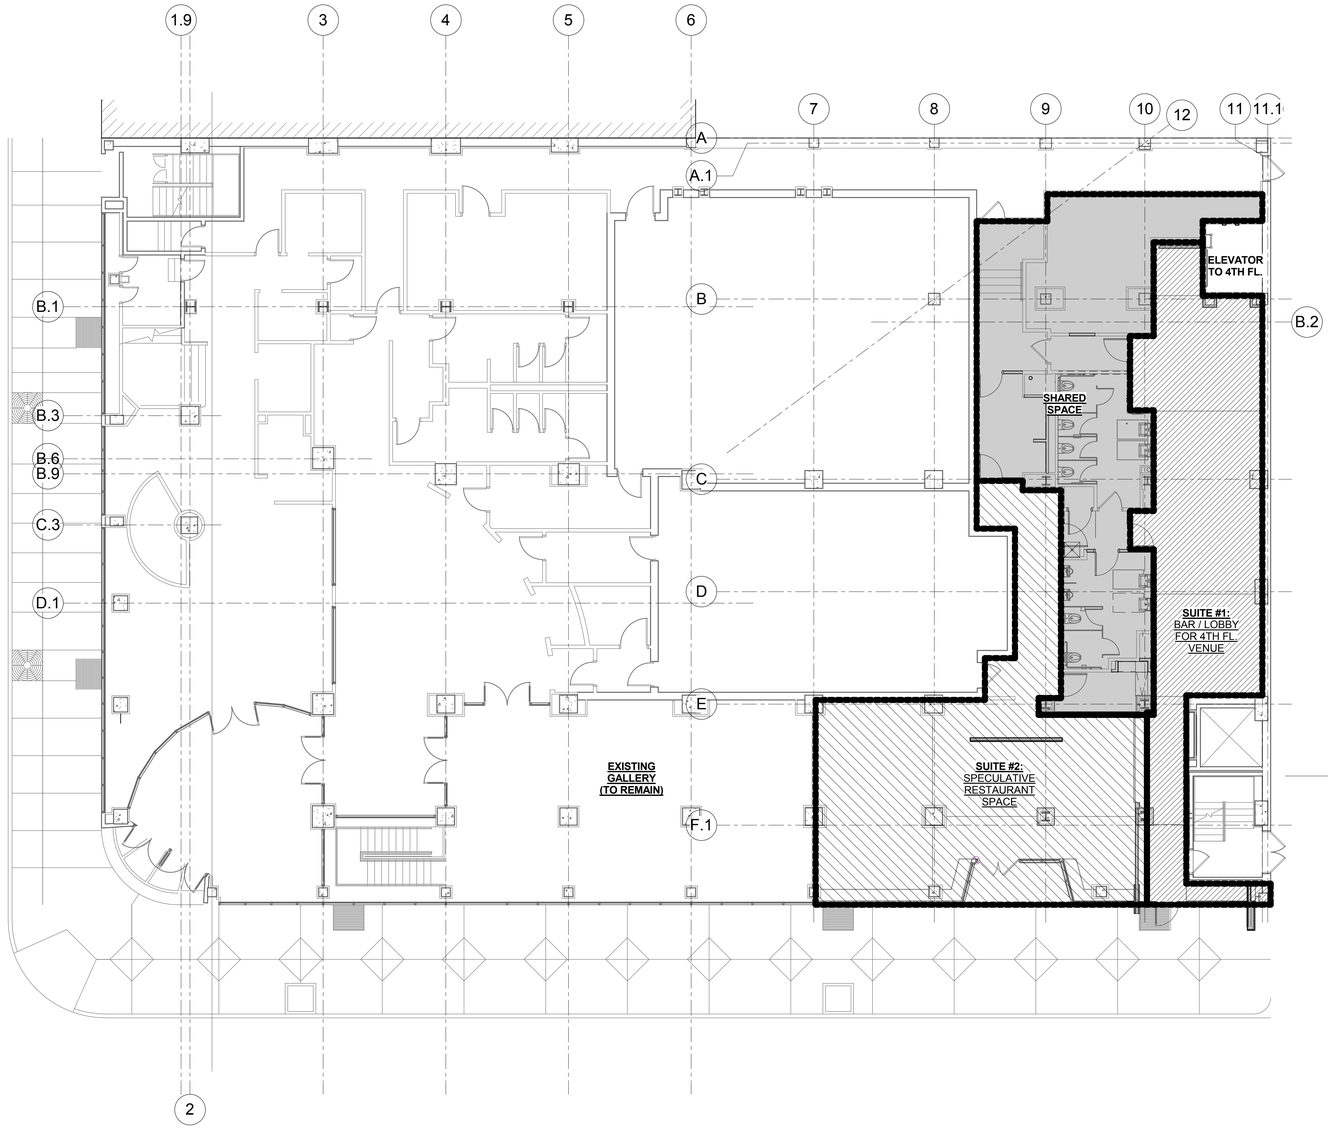

1 A1-01 1ST FLOOR REMODEL PLAN
1/8" = 1'-0"
FOR REFERENCE ONLY

SUITE #1

SUITE #2

SHARED COMMON SPACE

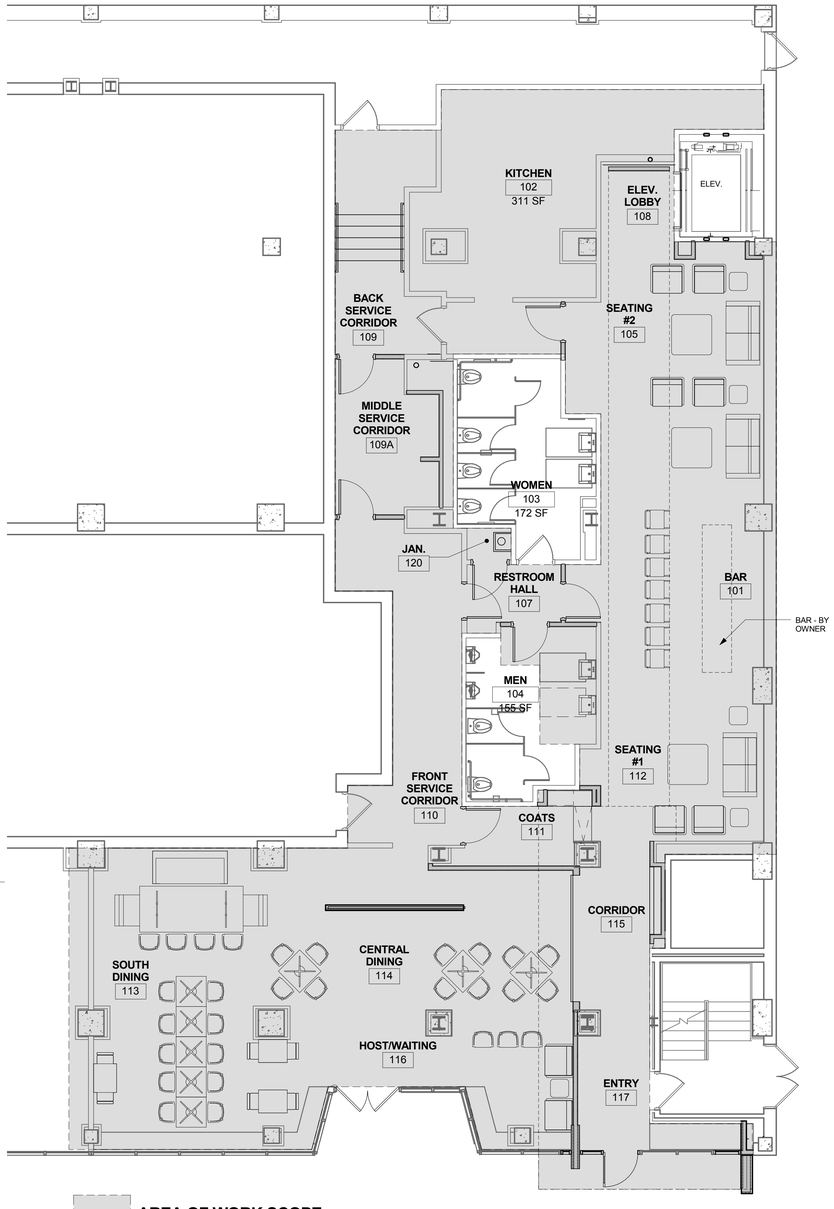

AREA OF WORK SCOPE

2 A1-01 FIRST FLOOR FURNITURE PLAN
3/16" = 1'-0"
FOR REFERENCE ONLY

8/4/2016 3:39:29 PM D:\Users\jmaayan\Documents\BB+BS_R15_CENTRAL MODEL_jmaayan.rvt

2060 Craigshire Road
Saint Louis, MO 63146
T. 314.241.8188
F. 314.241.0325
www.kai-stl.com

KAI DESIGN & BUILD

I hereby specify, pursuant to RSMo 327.411, that this drawing sheet is prepared by me or under my direct supervision
A-000391 | E-000949

501 North Grand Blvd
St. Louis, Missouri

SHEET TITLE:
BUILDING FIRST FLOOR / FURNITURE PLAN

PERMIT SET - 8/05/16

MARK	DATE	DESCRIPTION

KAI PROJECT NO.
10-16031

TOTAL SHEET SIZE IS 42" x 30"

ISSUE DATE
AUGUST 5, 2016

SHEET NO.
A1-01